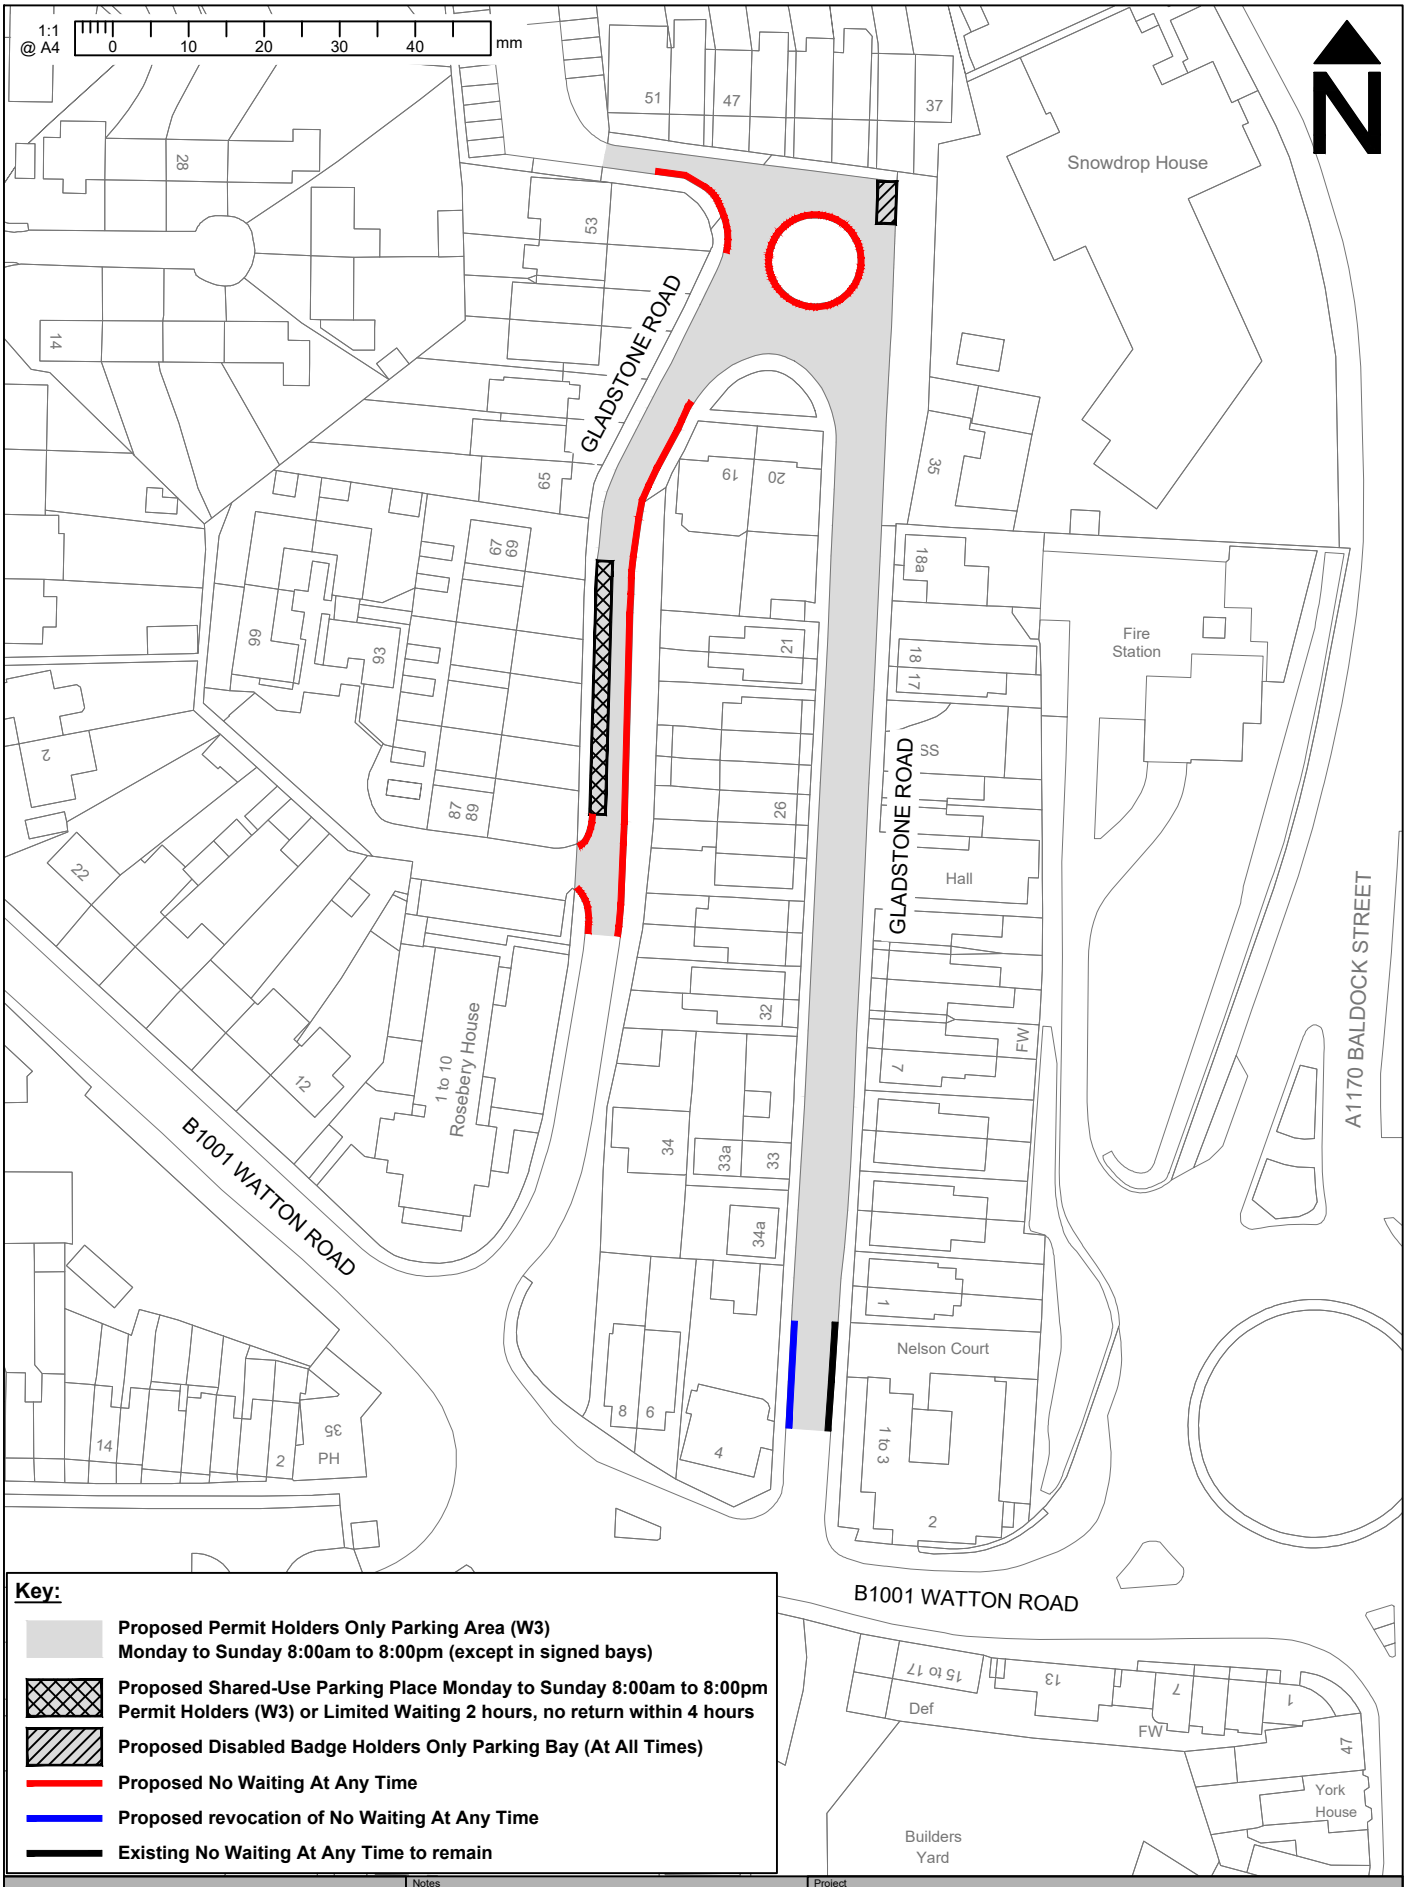


Key:

- **Proposed Permit Holders Only Parking Area (W3)**
  Monday to Sunday 8:00am to 8:00pm (except in signed bays)
- **Proposed Shared-Use Parking Place Monday to Sunday 8:00am to 8:00pm**
  Permit Holders (W3) or Limited Waiting 2 hours, no return within 4 hours
- **Proposed Disabled Badge Holders Only Parking Bay (At All Times)**
- **Proposed No Waiting At Any Time**
- **Proposed revocation of No Waiting At Any Time**
- **Existing No Waiting At Any Time to remain**

East Herts Council

Notes

N1. You are not permitted to copy, sub-licence, distribute or sell any of this data to third parties in any form. (This restriction may not apply to EHDC and its licensed contractors, agents & partners.)

N2. © Crown copyright and database right to 2026 Ordnance Survey AC0000805256.

Drawn	Designed	Checked	Approved	Approved Date
SD	SD	JB	DK	01/05/26
Signature	Signature	Signature	Signature	Scale(s)
SD	SD	JB	DK	1:1000

Project: Gladstone Road, Ware

Sheet: Permit Parking Area W3

Project No.	Sheet. No.	Revision
J00226/PARKINGZONE/W3	1 of 1	0

Original Sheet Size A4 [210x297] Plot Date 22 May 2026 @ 9:14 AM